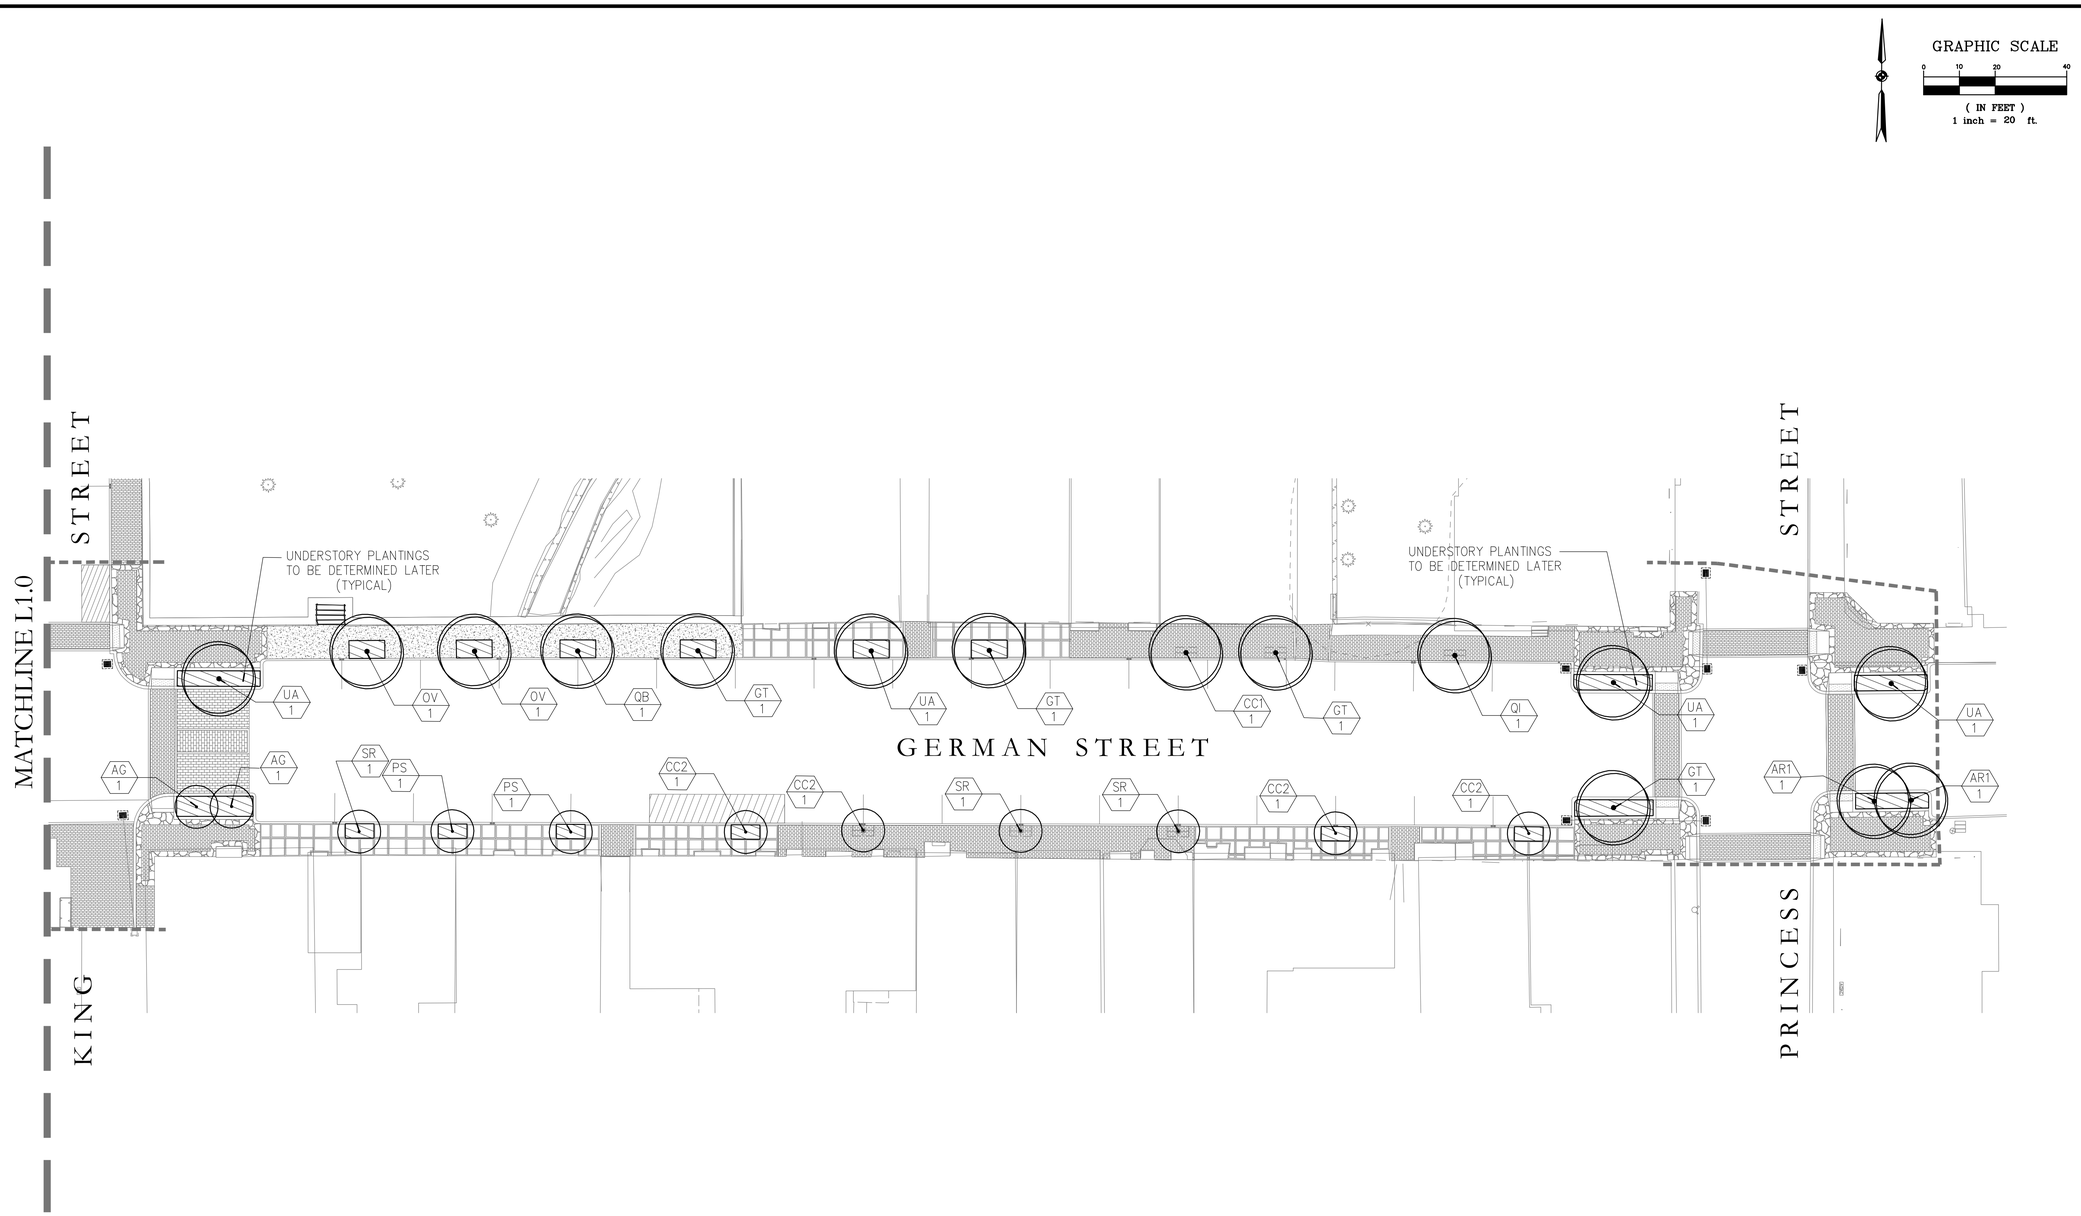

NOTE: PLANT SCHEDULE ON L1.0 ONLY

JMA architects archeologists planners
John Milner Associates, Inc.

URG URBAN RESOURCE GROUP
A DIVISION OF KIMLEY-HORN AND ASSOCIATES, INC.
13221 WOODLAND PARK ROAD, SUITE 400, HERNDON, VA 20171
PHONE 703-674-1300 FAX 703-674-1350

CALL BEFORE YOU DIG
MUWV Miss Utility of West Virginia, Inc.
1-800-245-4848

REVISIONS

NO.	DATE	DESCRIPTION

Kimley-Horn and Associates, Inc.
© 2006 KIMLEY-HORN AND ASSOCIATES, INC.
13221 Woodland Park Road
Suite 400
Herndon, Virginia
20171
Phone: 703-674-1300
Fax: 703-674-1350
Engineering, Planning, and Environmental Consultants

CORPORATION OF SHEPHERDSTOWN
JEFFERSON COUNTY, WV

LANDSCAPE PLAN PHASE I SHEPHERDSTOWN STREETSCAPE

SCALE: AS SHOWN
DRAWN BY: JBS
DESIGNED BY: BC
CHECKED BY: BC
DATE:

L2.0

File Name: 110157LS-PLAN.dwg

L:\110157000 Shepherdstown Streetscape\CADD-157000\DWG\CD\110157LS-PLAN.dwg, Layout:L2.0 Oct 25, 2007 josh.serck
KEYNOTES: 157000-PLACE STREETSCAPE CONTOUR 157000-PLACE STREETSCAPE CONTOUR
THIS DOCUMENT, TOGETHER WITH THE CONCEPTS AND DESIGNS PRESENTED HEREIN, AS AN INSTRUMENT OF SERVICE, IS INTENDED ONLY FOR THE SPECIFIC PURPOSE AND CLIENT FOR WHICH IT WAS PREPARED. REUSE OF AND IMPROPER RELIANCE ON THIS DOCUMENT WITHOUT WRITTEN AUTHORIZATION AND ADAPTATION BY KIMLEY-HORN AND ASSOCIATES, INC. SHALL BE WITHOUT LIABILITY TO KIMLEY-HORN AND ASSOCIATES, INC.